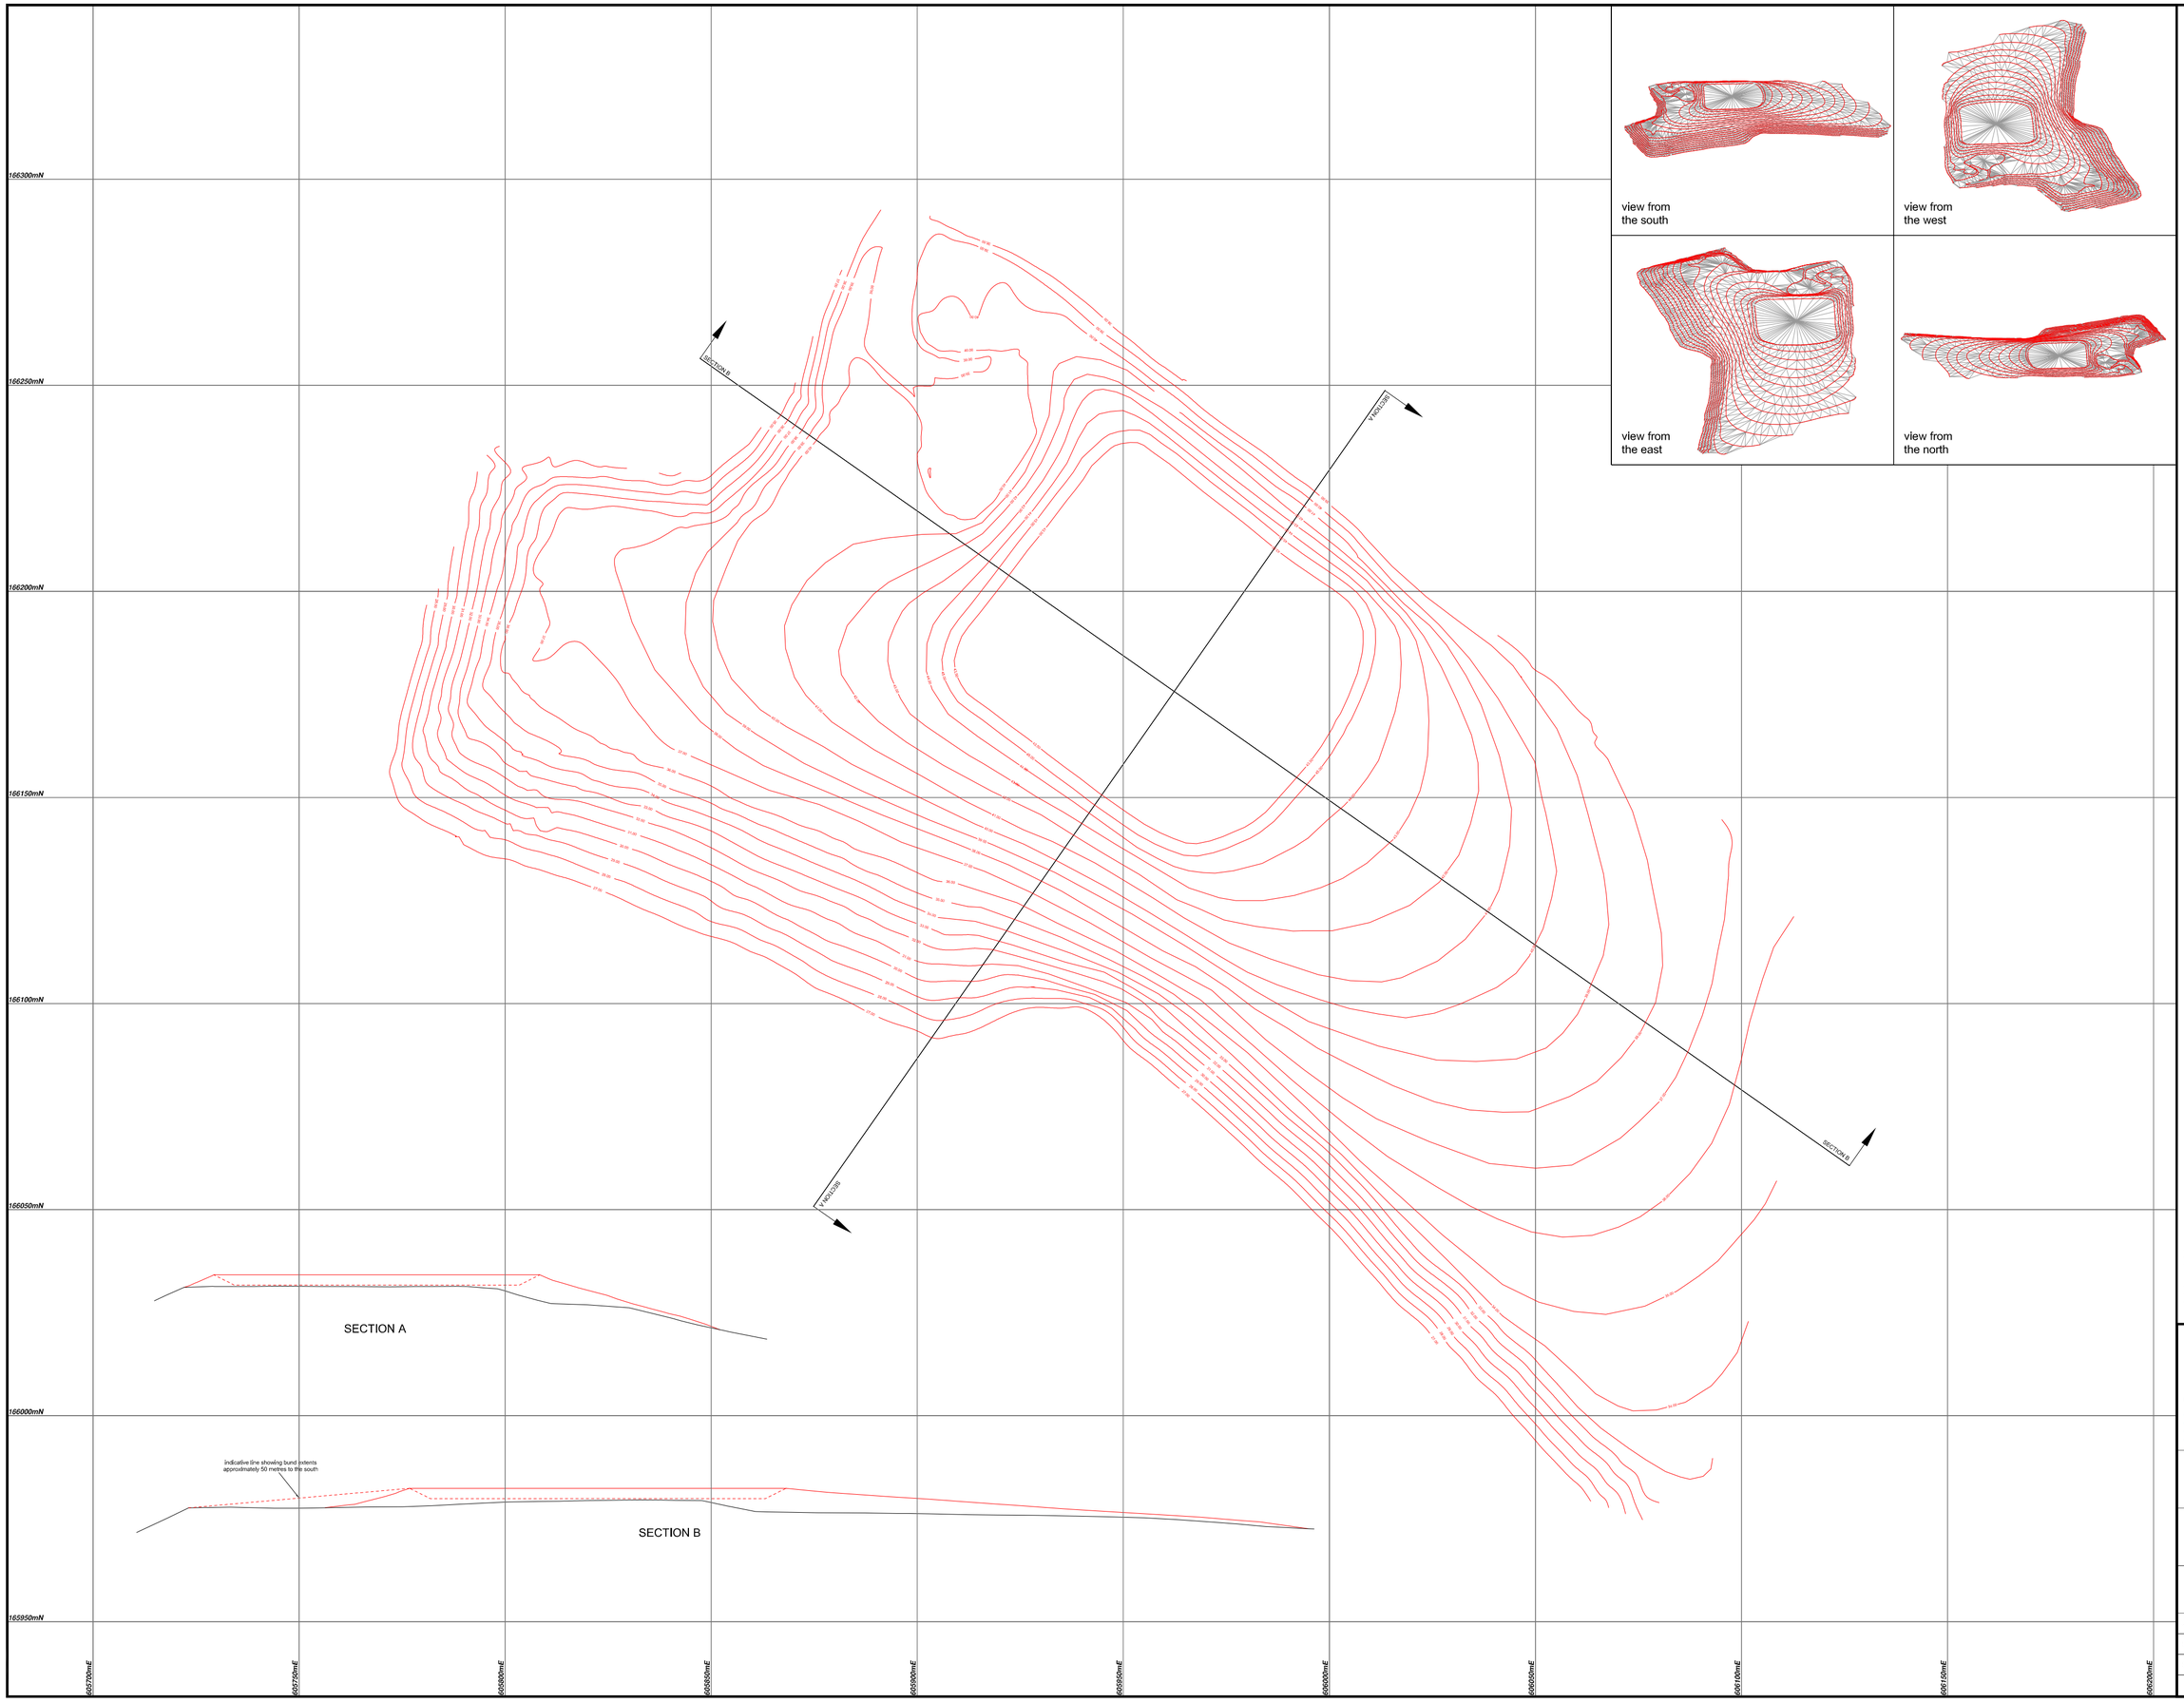

J. C. WHITE

Geomatics Limited

Shrine Barn, Shrine Farm, Sandling Road, Postling, Hythe, Kent, CT21 4HE
Tel : 01303 261212 Fax : 01303 264040
Email : survey@jcwhite.co.uk Web site : www.jcwhite.co.uk

- GPS surveys
- volumetric surveys
- topographical surveys
- measured building surveys
- setting out
- boundary disputes
- engineering surveys
- deformation & settlement surveys

CLIENT

J C WHITE GEOMATICS LIMITED

JOB TITLE

SAMPLE VOLUMETRIC SURVEY

DRAWING TITLE

FINAL DESIGN

JOB No. *00/01/000*	DATE *NOVEMBER 2007*	
SURVEYED BY ----	DRAWN BY *W.Bridgland*	
SCALE *N.T.S.*	DWG. No. *1*	REV. No.
CAD PLOT DATE *14/11/07*	ORIGINAL SHEET SIZE *A2*	CADFILE NAME *SAMPLE VOLUME.dwg*